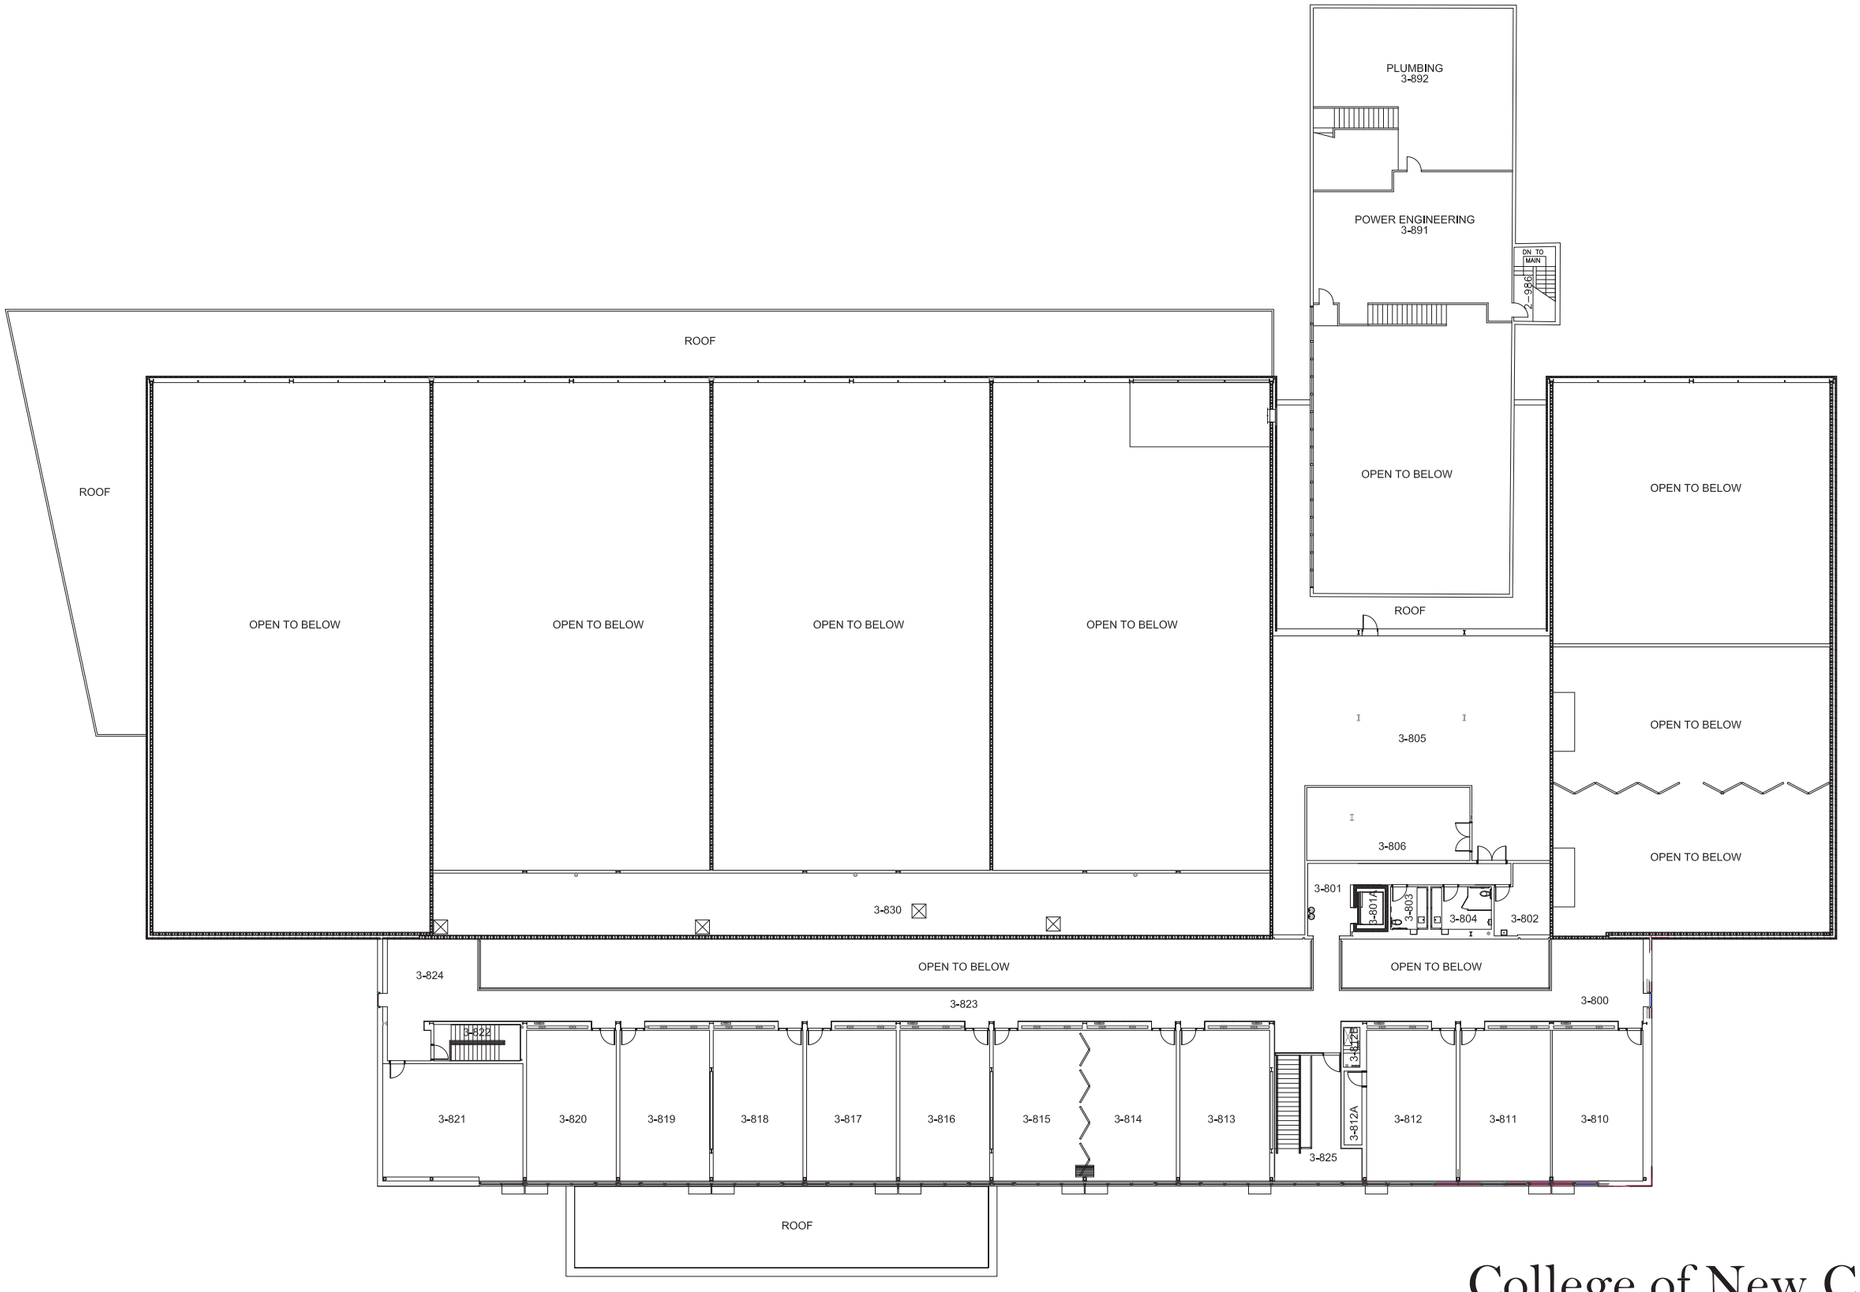

College of New Caledonia
Canfor Technical Centre
Upper Level Floor Plan

N
W E
S

* PLEASE NOTE *
COPYRIGHT © 2016 © COLLEGE OF NEW CALEDONIA. ALL RIGHTS RESERVED.
DISCREPANCIES, ERRORS, AND OMISSIONS SHALL BE REFERRED TO CNC FACILITY SERVICES FOR CORRECTION, BEFORE PROCEEDING.
WRITTEN DIMENSIONS SHALL HAVE PRECEDENCE OVER SCALED DIMENSIONS.
NO PERSON MAY COPY OR ALTER THIS PLAN WITHOUT AUTHORIZATION OF THE WRITTEN PERMISSION OF CNC FACILITY SERVICES.

College of New Caledonia
Facility Services, Room 2-332, 3330 - 22nd Avenue, Prince George, British Columbia
Tel (250) 561-5821, Fax (250) 561-5865, Web www.cnc.bc.ca

PROJECT:	CANFOR TECHNICAL CENTRE
DWG. TITLE:	LEVEL THREE FLOOR PLAN
REVISION NUMBER	01
SUPERSEDES ALL PREVIOUS REVISIONS	
DRAWN BY:	TJM/KEW
NO.:	-
DATE:	JAN. 2017
AREA:	-
SCALE:	1/16" = 1'-0"
SHEET:	1 OF: 1
LOCATION:	PRINCE GEORGE, BC